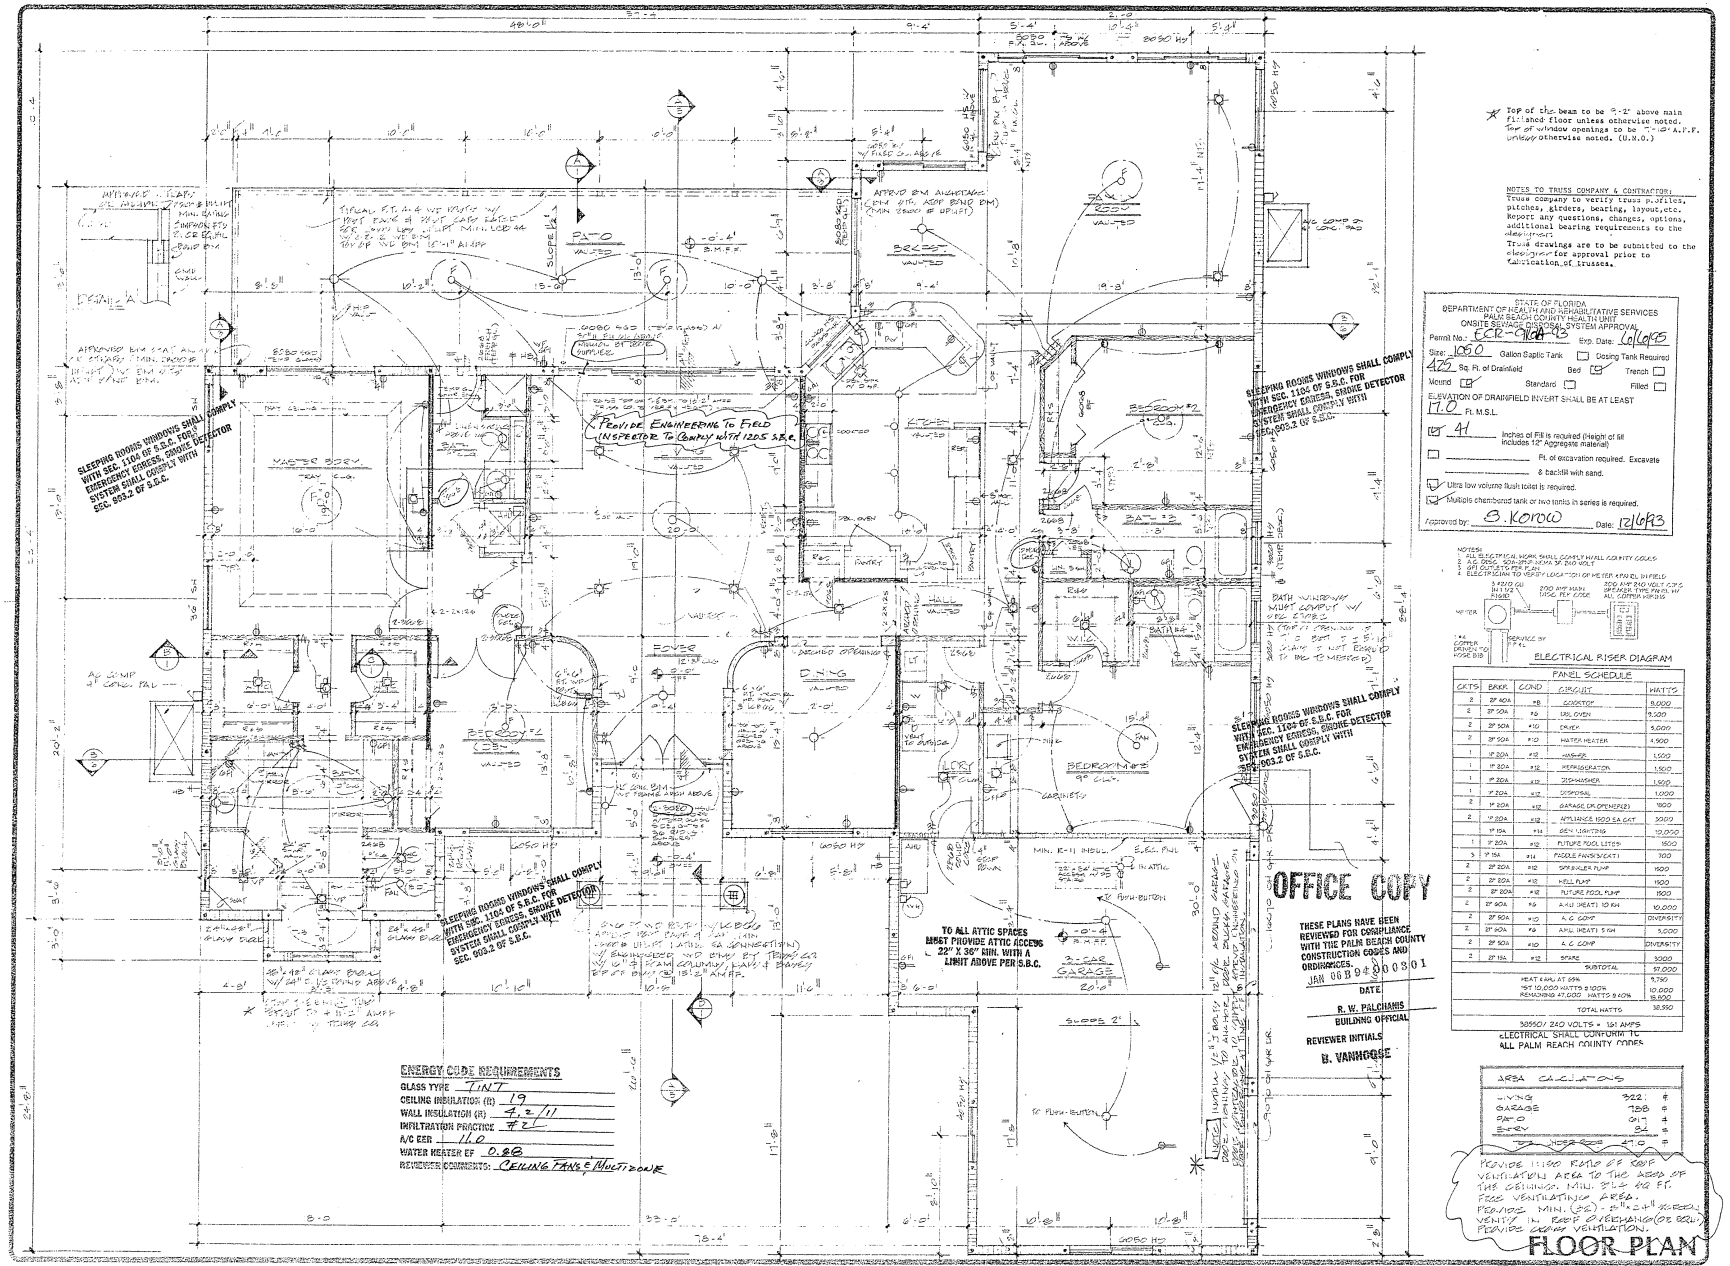

REVISIONS	BY
1/9/14 PLANS	CC

A NEW RESIDENCE FOR
JENNY JOHNSON
9681 PINE TRAIL COURT
LAKE WORTH, PALM BEACH COUNTY, FLORIDA

CREATIVE CONCEPTS
in residential design
Cathy Clarke, FRUR
(407) 881-1995 FAX (407) 881-5344

DRAWN CC
CHECKED CC
DATE 1/9/14
SCALE 1/4" = 1'-0"
JOB NO 93-1415
SHEET 3
OF 8 SHEETS