B85-8413

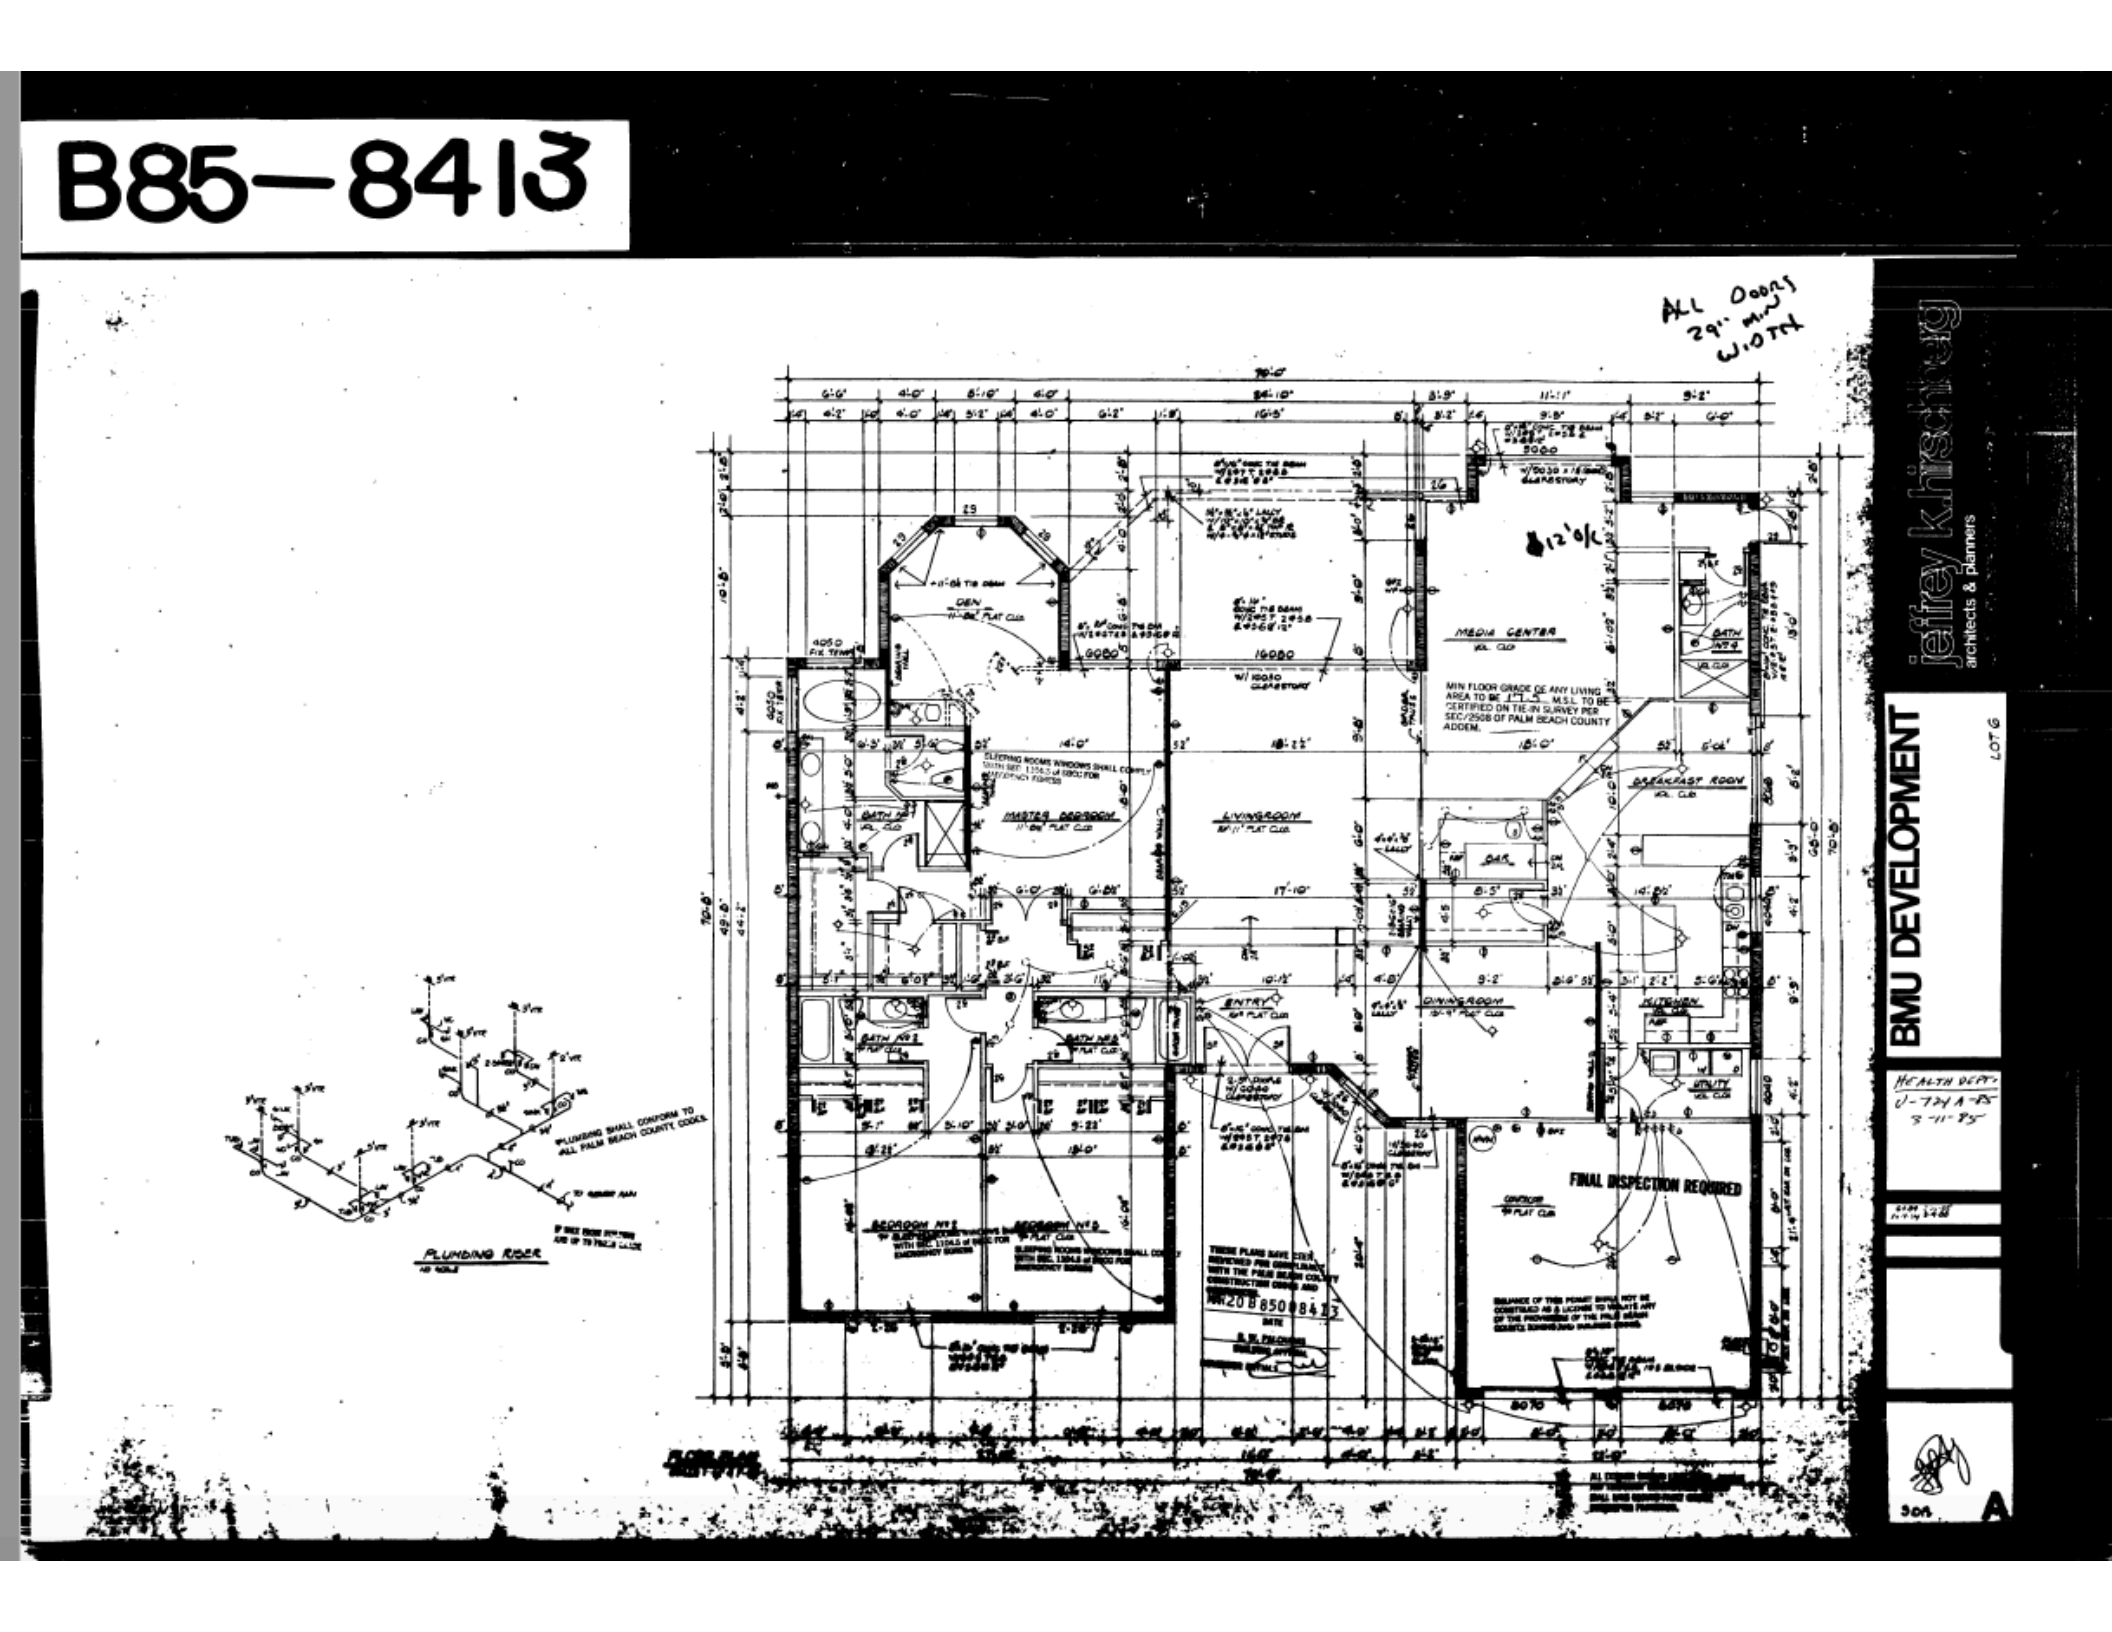
ALL DOORS 29" MIN WIDTH
MEDIA CENTER
MASTER BEDROOM
LIVINGROOM
DINING ROOM
BREAKFAST ROOM
KITCHEN
ENTRY
FINAL INSPECTION REQUIRED
PLUMBING RISER
jeffrey khirsberg
architects & planners
BMU DEVELOPMENT
LOT 16
HEALTH DEPT.
U-724A-85
3-11-85
A